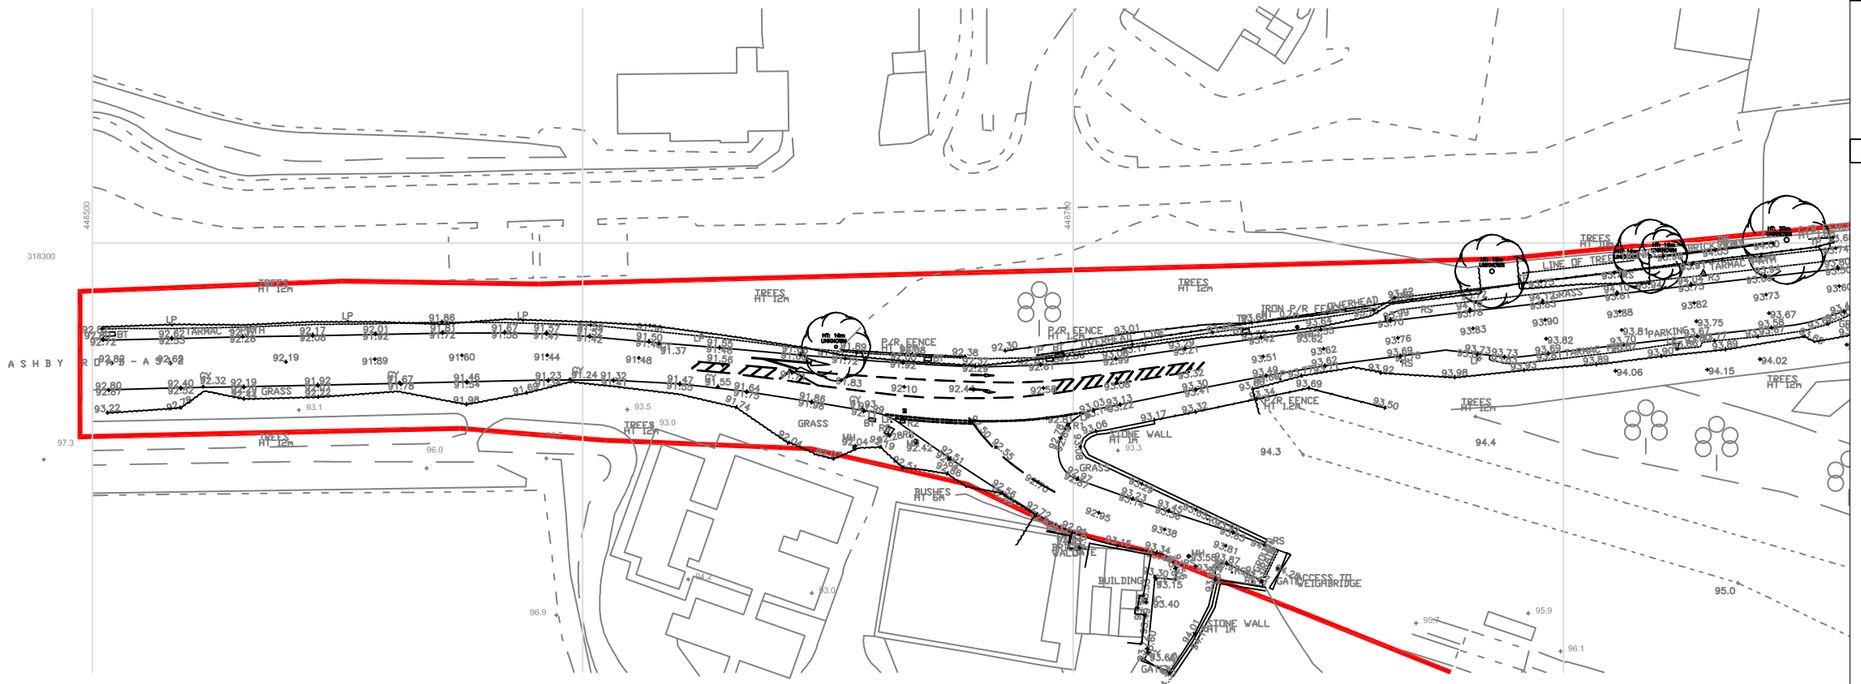

PLAN ON JUNCTION AS EXISTING

PLAN ON JUNCTION AS PROPOSED

NOTES

1. BASED ON RPS DRAWING JNY5635-02, DATED 10-04-07.

LEGEND

- APPLICATION SITE
- PROPOSED KERB LINE
- PROPOSED WHITE LINING
- PROPOSED TRAFFIC LIGHTS
- PROPOSED ROAD MARKINGS

N

SLR
ASPECT HOUSE
ASPECT BUSINESS PARK
BENNERLEY ROAD
NOTTINGHAM. NG8 8WR
T: 01159 647280
F: 01159 751576
www.slrconsulting.com

REV.	DATE	DRAWN	DESCRIPTION	SLR FILE REF	PS_0034.00308.18.3-13.PE

THIS INFORMATION IS CONFIDENTIAL AND THE PROPERTY OF BIFFA WASTE SERVICES LTD. AND IS RELEASED ON CONDITION THAT NONE OF THE INFORMATION SHALL BE DISCLOSED TO ANY THIRD PARTY OR REPRODUCED IN WHOLE OR PART WITHOUT THE PRIOR CONSENT IN WRITING OF BIFFA WASTE SERVICES LTD.

Biffa
Biffa Waste Services Ltd.
Portland House
Bickenhill Lane
Birmingham
B37 7BQ
Tel. 0121 6616710
Fax. 0121 7828754
E-mail michelle.saunders@biffa.co.uk

PROJECT	Planning & Sustainability Statement
LOCATION	Newhurst Quarry
DRAWING TITLE	Access Improvements
DRAWING No.	NH 3/13
COMPUTER REF.	N6039100
DRAWN	403BS
DATE	November 2009
SCALE(S)	1:1:1250 @ A3